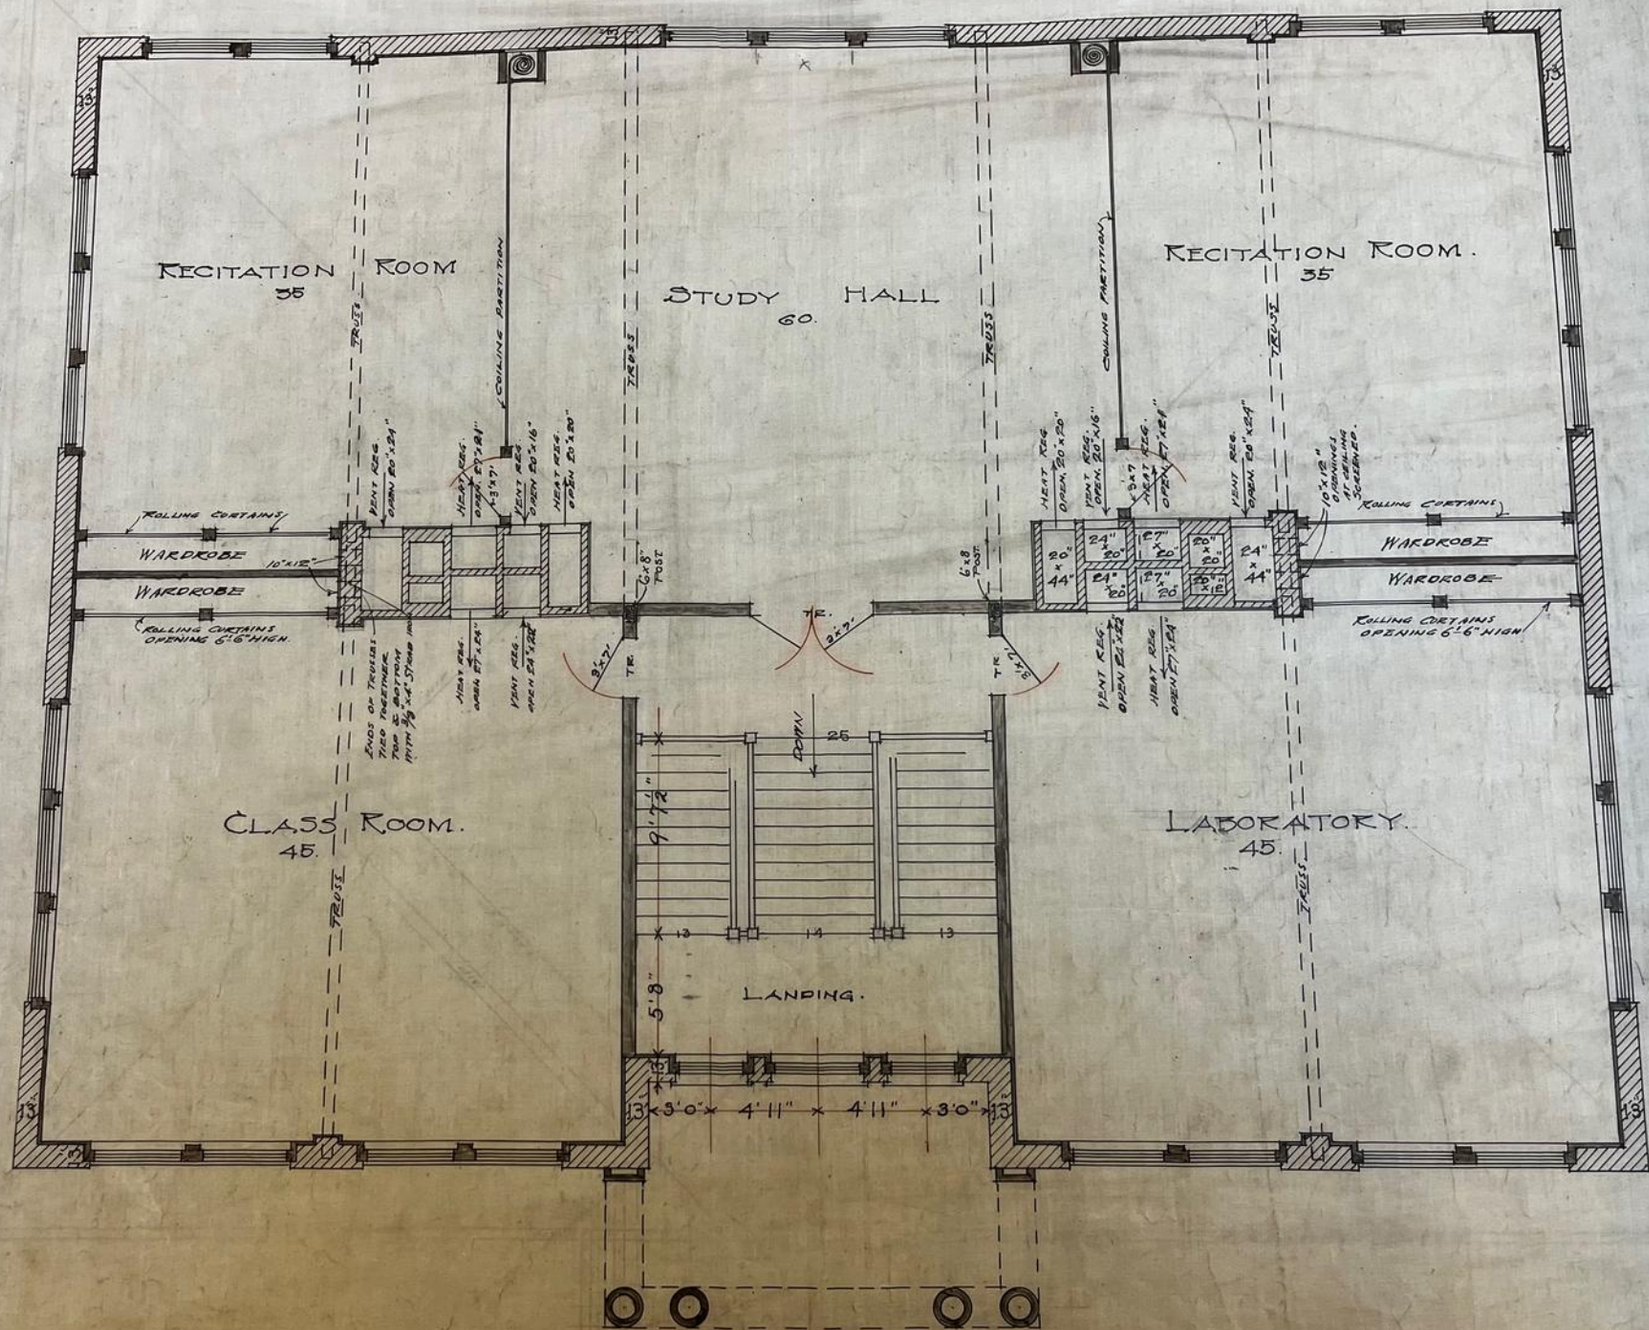

SECOND FLOOR PLAN.

SCALE ¼"-1'0"